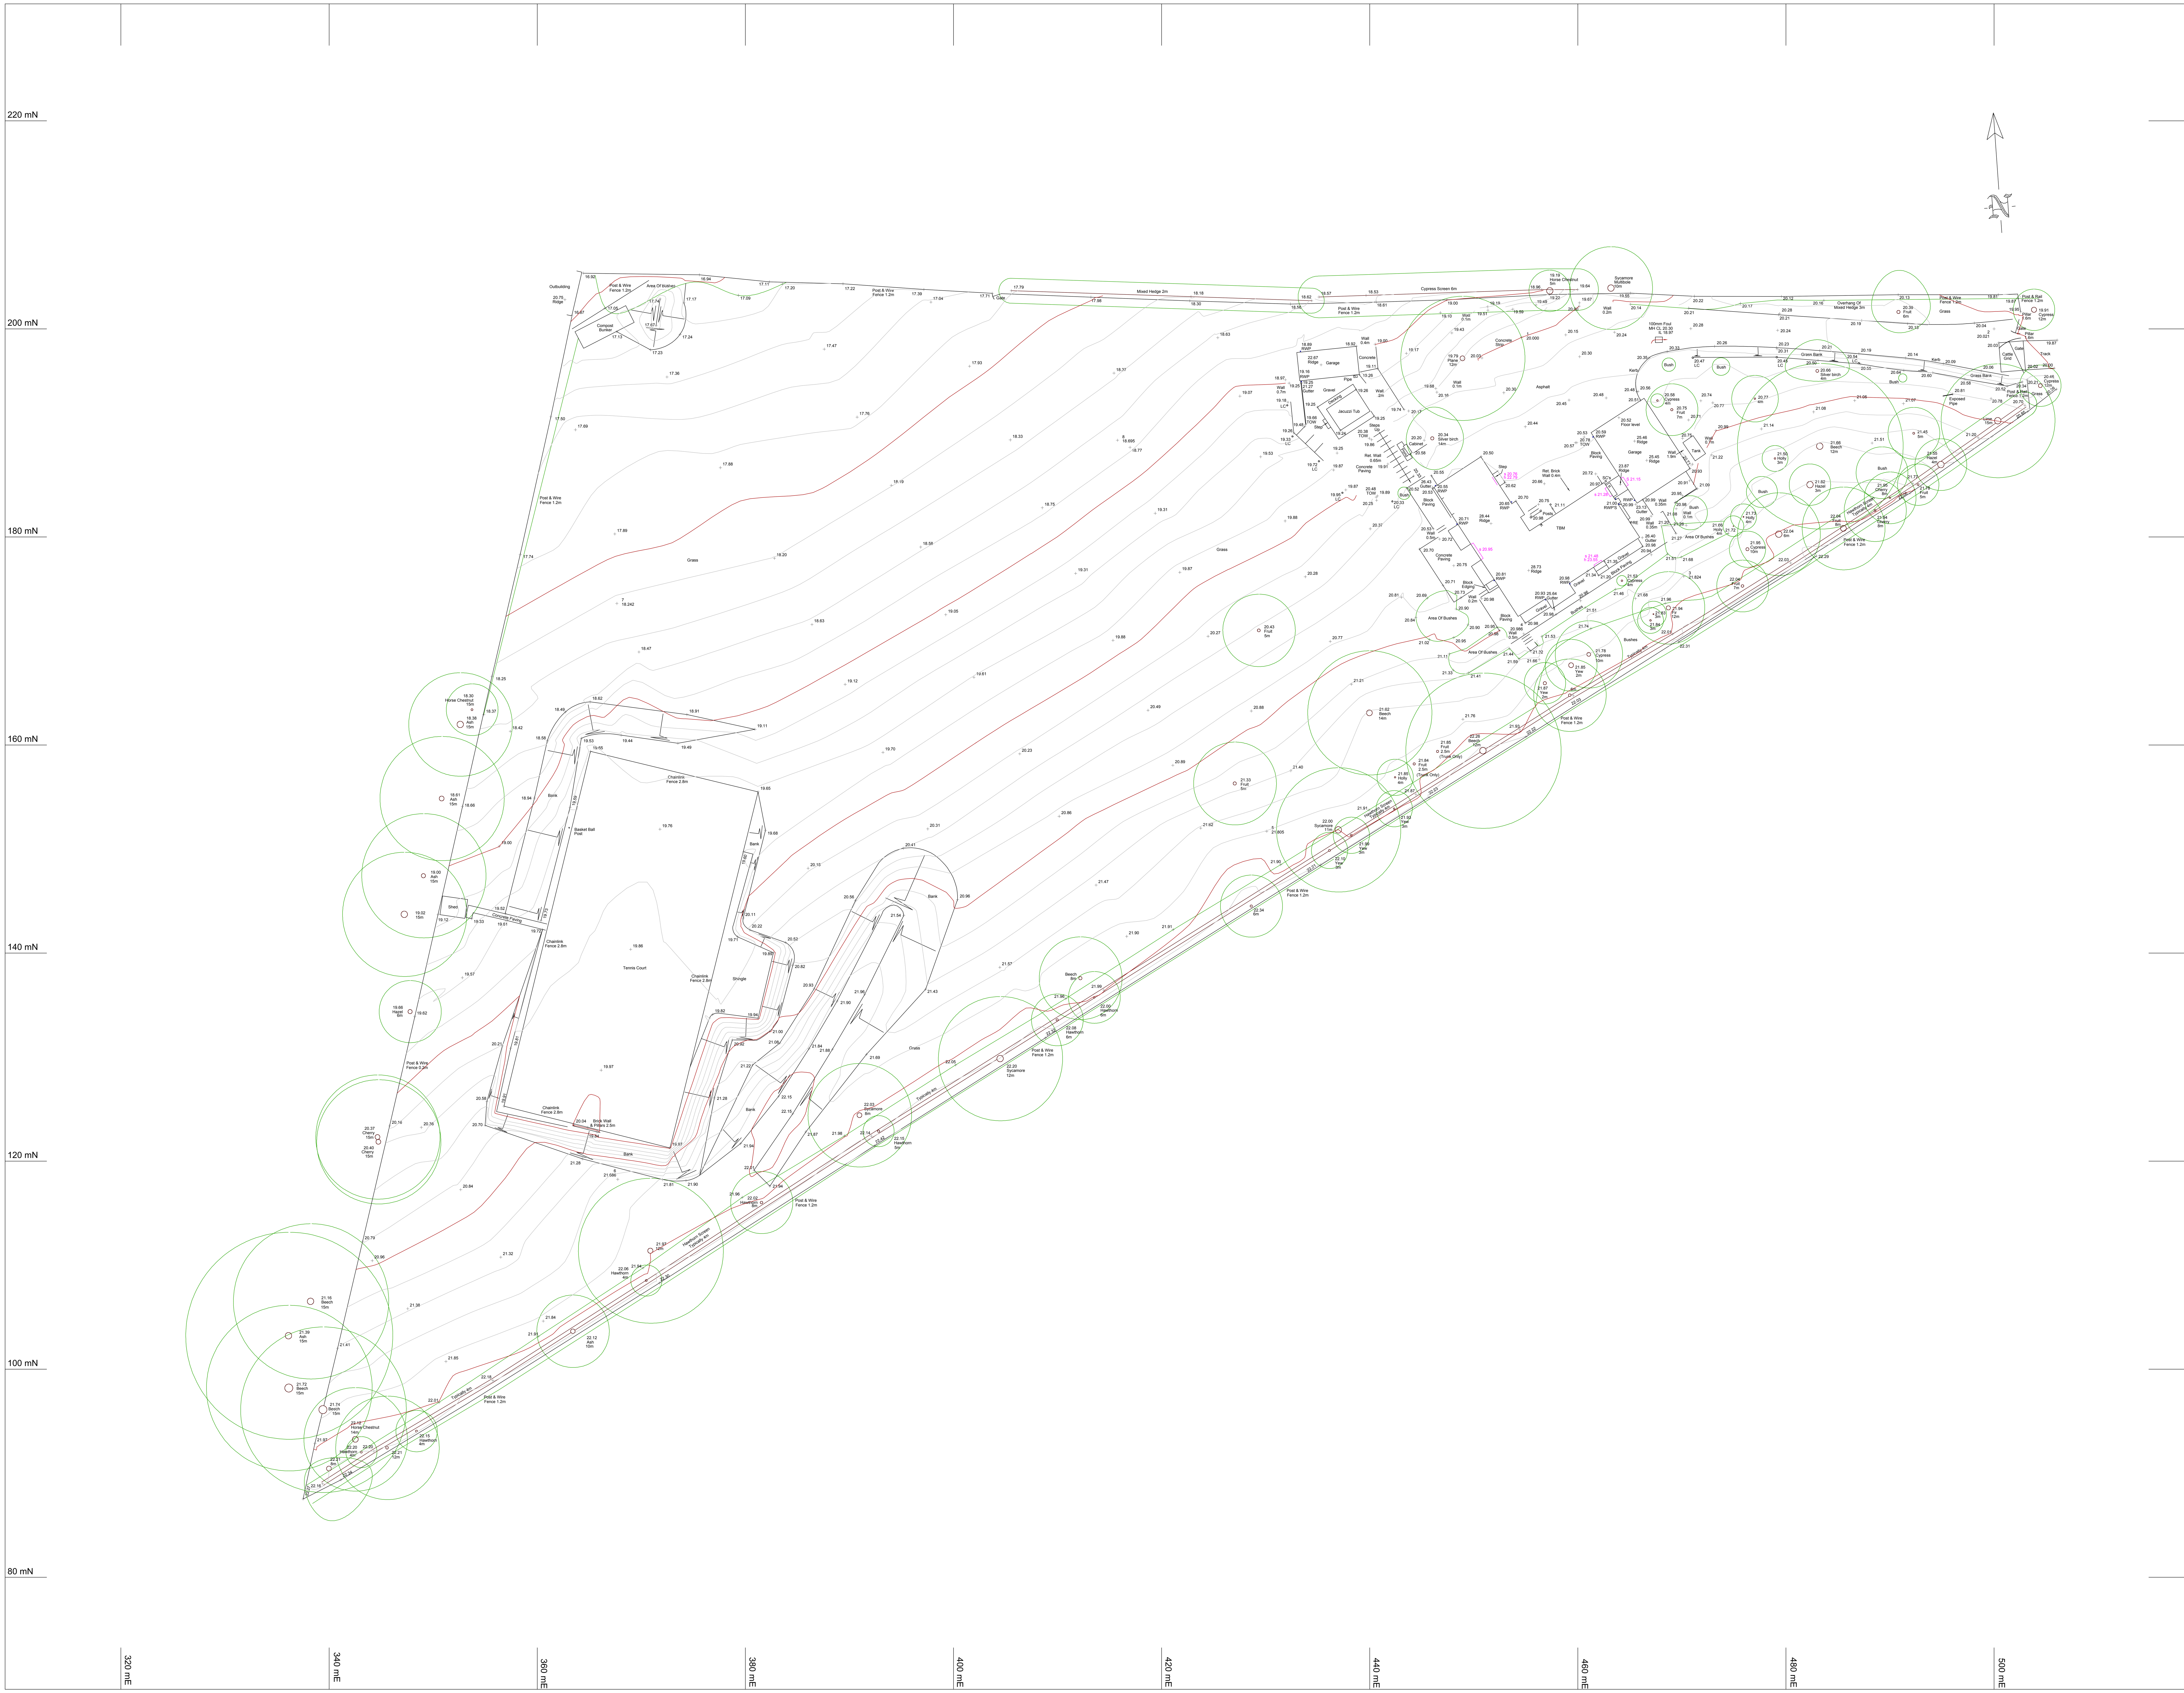

NOTES

1 LEVELS ARE RELATED TO STATION ONE

LEVEL ASSUMED AS 20.000 METRES

2 GRID IS SET TO ARBITRARY NORTH INDICATIVE NORTH SHOWN BY ARROW.

3 GIRTHS, SPREADS, HEIGHTS AND SPECIES OF TREES ARE INDICATIVE ONLY.

4 SURVEY HAS BEEN CARRIED OUT TO AN ACCURACY COMMENSURATE WITH A 1:200 SCALE DRAWING.

5 DETAILS IN ADJACENT PROPERTIES ARE APPROXIMATE WHERE WE HAVE NO ACCESS.

6 LEVELS SHOWN ON KERB LINES ARE ROAD (CHANNEL) LEVELS.

ABBREVIATION LIST

AV	AIR VALVE
B	BOLLARD
CL	COVER LEVEL
DK	DROP KERB
DPC	DAMP PROOF COURSING
ECB	ELECTRIC CABLE CABINET
ECP	ELECTRIC CABLE PIT
EP	ELECTICITY POLE
ER	EARTH ROD
FAI	FRESH AIR INLET
FH	FIRE HYDRANT
GU	GULLY
GC	GAS COCK
IL	INVERT LEVEL
LC	LAMP COLUMN
M	SERVICE MARKER
MH	MANHOLE COVER
OHC	OVERHEAD CABLES
RS	ROAD SIGN
RWP	RAIN WATER PIPE
SC	STOP COCK
SV	STOP VALVE
SVP	SOIL AND VENT PIPE
TBM	TEMPORARY BENCH MARK
TCB	TELEPHONE CABLE CABINET
TC	TELEPHONE CABLE PIT
TP	TELEPHONE POLE
TOS	TOP OF SILT
TOW	TOP OF WALL
TV	CABLE T. V.
UTL	UNABLE TO LIFT
VP	VENT PIPE
WL	WATER LEVEL
WM	WATER METER
WO	WASH OUT

STATION CO-ORDINATES

NO.	EASTING	NORTHING	LEVEL
1	454.601	199.181	20.000
2	500.000	200.000	20.021
3	470.180	176.201	21.824
4	454.805	170.680	20.986
5	430.105	151.708	21.805
6	367.736	118.252	21.686
7	367.653	173.604	18.242
8	415.761	189.293	18.695

2
122.11 SURVEY STATION

STATIONS IN HARD SURFACES ARE CROSS HEAD GALVANISED BOLTS.

STATIONS IN SOFT GROUND ARE PEGS AT GROUND LEVEL WITH CROSS HEAD GALVANIZED SCREWS.

NO.	DATE	DETAILS
1	20.01.10	3D CONTOURS ADDED

REVISIONS

KND SURVEYS LTD

74 WATCHET LANE
HOLMER GREEN
HIGH WYCOMBE
BUCKINGHAMSHIRE
HP15 6UG

Tel: 01494 718453
Fax: 01494 717576
e-mail: enquiry@kndsurveys.com

CLIENT

GAY O'NOLAN
PALMERS
LONDON ROAD
BLEWBURY
DIDCOT
0X11 9PD

JOB TITLE

PALMERS
LONDON ROAD
BLEWBURY

DRAWING TITLE

SITE SURVEY

DRAWING No.	DRAWN BY	DATE
A0110 R1	ELG	05 JAN 2010
SURVEYED BY		SCALE
DJH / MF		1:200